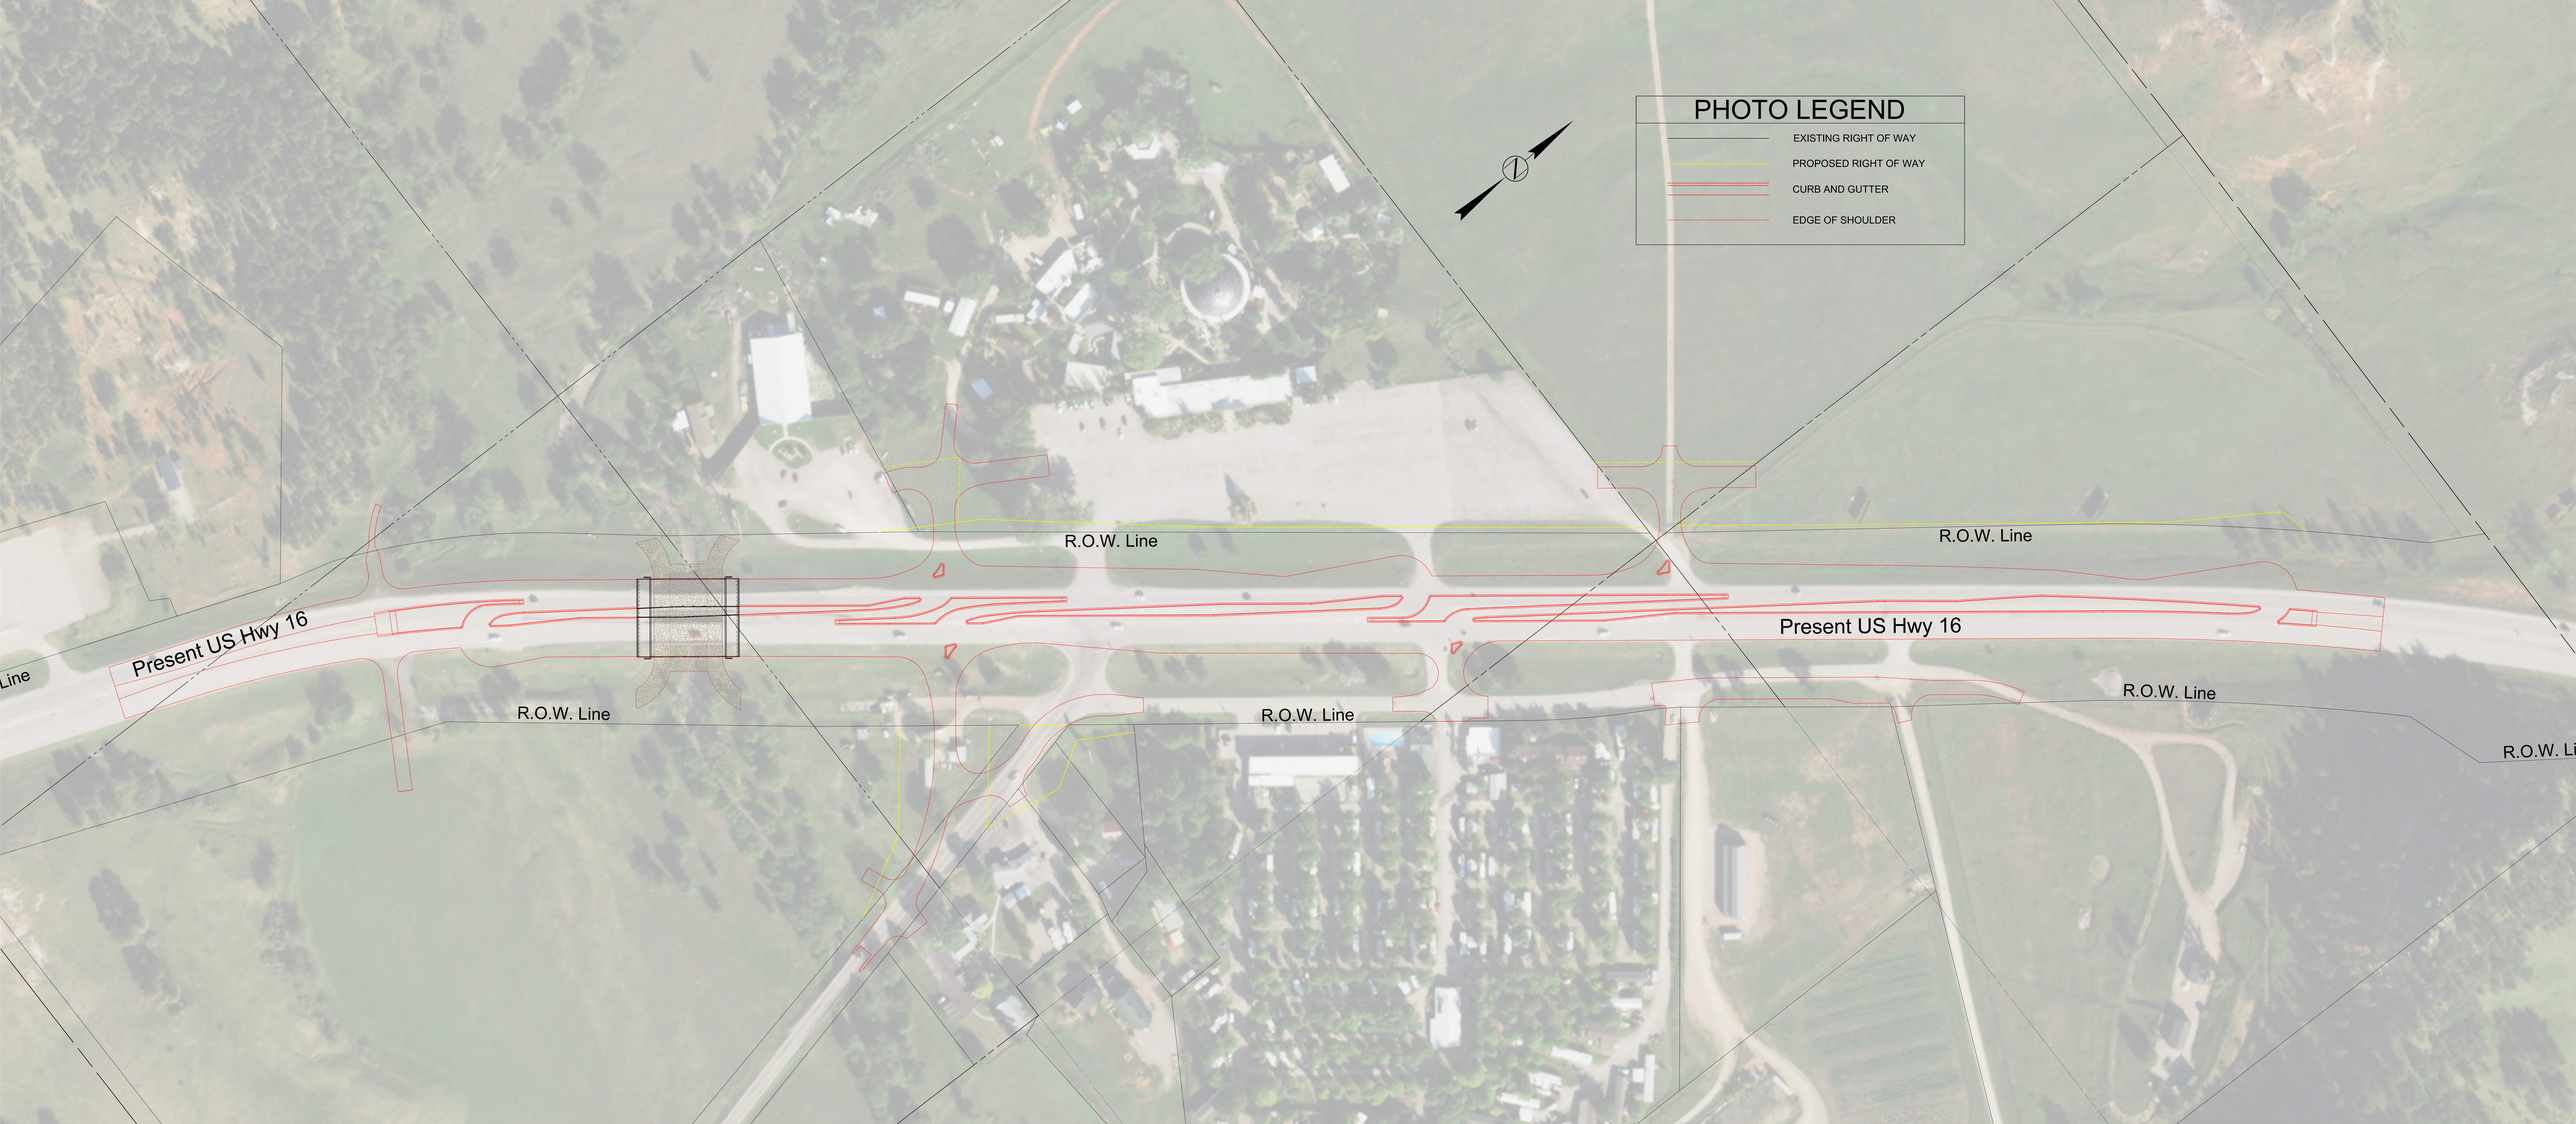
PHOTO LEGEND
EXISTING RIGHT OF WAY
PROPOSED RIGHT OF WAY
CURB AND GUTTER
EDGE OF SHOULDER
R.O.W. Line
R.O.W. Line
Present US Hwy 16
Present US Hwy 16
R.O.W. Line
R.O.W. Line
R.O.W. Line
R.O.W. Line