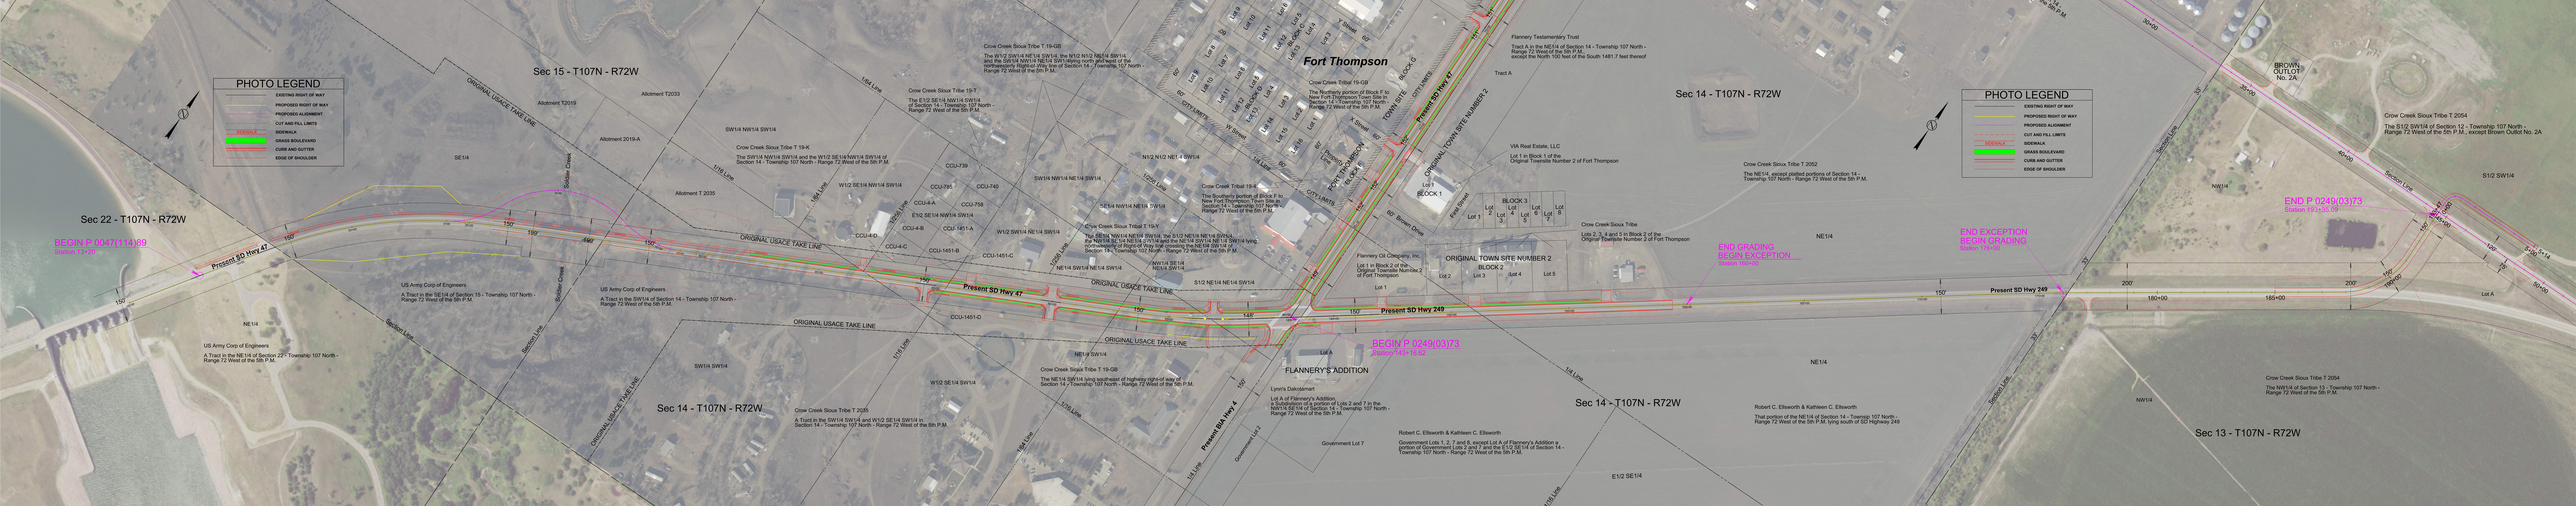
PHOTO LEGEND
EXISTING RIGHT OF WAY
PROPOSED RIGHT OF WAY
PROPOSED ALIGNMENT
CUT AND FILL LIMITS
SIDEWALK
GRASS BOULEVARD
CURB AND GUTTER
EDGE OF SHOULDER
Fort Thompson
Sec 22 - T107N - R72W
Sec 15 - T107N - R72W
Sec 14 - T107N - R72W
Sec 13 - T107N - R72W
BEGIN P 0047(114)89
Station 10+00
Present SD Hwy 47
Present SD Hwy 249
Present BIA Hwy 4
ORIGINAL USACE TAKE LINE
ORIGINAL USACE TAKE LINE OF TRUST LAND
Soldier Creek
Section Line
1/4 Line
1/16 Line
Allotment T2033
Allotment T2019
Allotment 2019-A
Allotment T 2035
Crow Creek Sioux Tribe T-19-GB
The W1/2 SW1/4 NE1/4 SW1/4, the W1/2 N1/2 NE1/4 SW1/4 and the SW1/4 NW1/4 NE1/4 SW1/4 lying north and west of the northeasterly Right-of-Way line of Section 14 - Township 107 North - Range 72 West of the 5th P.M.
Crow Creek Sioux Tribe T-19-T
The E1/2 SE1/4 NW1/4 SW1/4 Section 14 - Township 107 North - Range 72 West of the 5th P.M.
Crow Creek Sioux Tribe T-19-K
The SW1/4 NW1/4 SW1/4 and the W1/2 SE1/4 NW1/4 SW1/4 of Section 14 - Township 107 North - Range 72 West of the 5th P.M.
Crow Creek Tribal T-19-H
The Southerly portion of Block F to New Fort Thompson Town Site Addition Section 14 - Township 107 North - Range 72 West of the 5th P.M.
Crow Creek Tribal T-19-GB
The Northerly portion of Block F to New Fort Thompson Town Site Addition Section 14 - Township 107 North - Range 72 West of the 5th P.M.
Crow Creek Sioux Tribe T-19-I
The SW1/4 NW1/4 NE1/4 SW1/4, the S1/2 NE1/4 NE1/4 SW1/4 and the N1/2 SE1/4 NE1/4 SW1/4 and the NE1/4 SW1/4 NE1/4 SW1/4 lying northeasterly of Highway right-of-way of Section 14 - Township 107 North - Range 72 West of the 5th P.M.
Crow Creek Sioux Tribe T 19-GB
The NE1/4 SW1/4 lying southeast of highway right-of-way of Section 14 - Township 107 North - Range 72 West of the 5th P.M.
Crow Creek Sioux Tribe T 2035
A Tract in the SW1/4 SW1/4 and W1/2 SE1/4 SW1/4 in Section 14 - Township 107 North - Range 72 West of the 5th P.M.
US Army Corp of Engineers
A Tract in the SE1/4 of Section 15 - Township 107 North - Range 72 West of the 5th P.M.
US Army Corp of Engineers
A Tract in the SW1/4 of Section 14 - Township 107 North - Range 72 West of the 5th P.M.
US Army Corp of Engineers
A Tract in the NE1/4 of Section 22 - Township 107 North - Range 72 West of the 5th P.M.
Flannery Testamentary Trust
Tract A in the NE1/4 of Section 14 - Township 107 North - Range 72 West of the 5th P.M. except the North 100 feet of the South 1481.7 feet thereof
Tract A
VIA Real Estate, LLC
Lot 1 in Block 1 of the Original Townsite Number 2 of Fort Thompson
Crow Creek Sioux Tribe T 2052
The NE1/4, except platted portions of Section 14 - Township 107 North - Range 72 West of the 5th P.M.
Crow Creek Sioux Tribe
Lots 2, 3, 4 and 5 in Block 2 of the Original Townsite Number 2 of Fort Thompson
Flannery Oil Company, Inc.
Lot 1 in Block 2 of the Original Townsite Number 2 of Fort Thompson
Lot 1
ORIGINAL TOWN SITE NUMBER 2
BLOCK 2
Lot 2
Lot 3
Lot 4
Lot 5
BLOCK 3
Lot 1
Lot 2
Lot 3
Lot 4
Lot 5
Lot 6
Lot 7
Lot 8
BLOCK 1
Lot 1
Lot 2
Lot 3
Lot 4
Lot 5
Lot 6
Lot 7
Lot 8
Lot 9
Lot 10
Lot 11
Lot 12
Lot 13
Lot 14
Lot 15
Lot 16
Lot 17
Lot 18
Lot 19
Lot 20
Lot