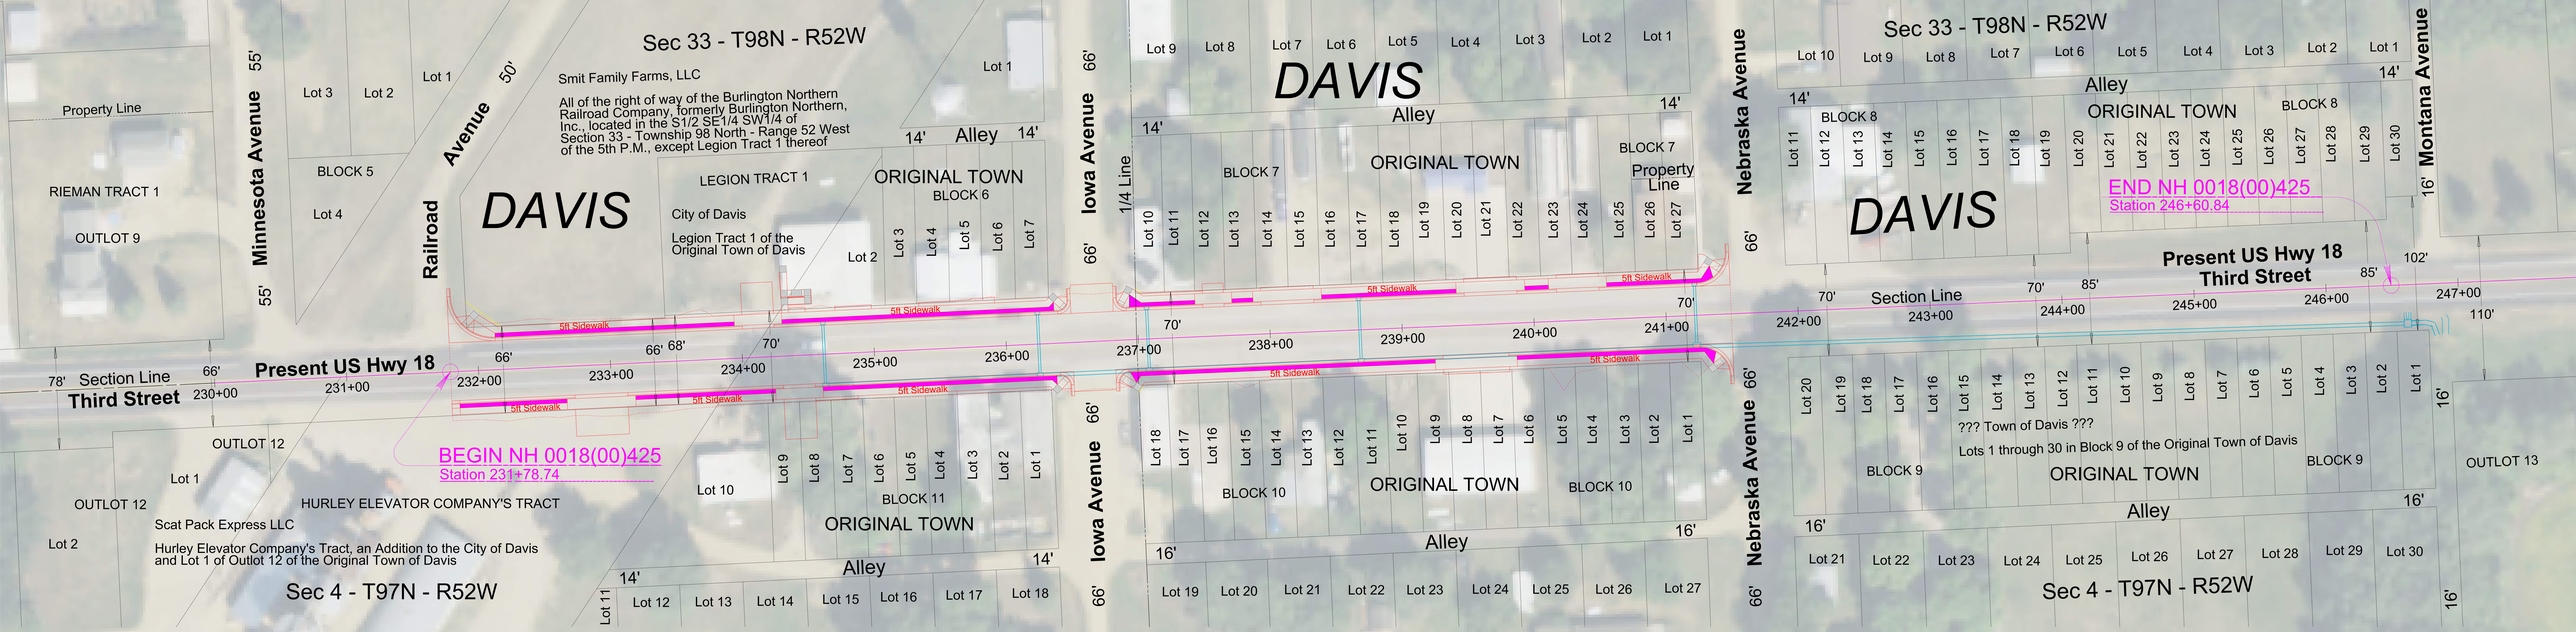

PHOTO LEGEND

- EXISTING RIGHT OF WAY
- PROPOSED RIGHT OF WAY
- PROPOSED ALIGNMENT
- CUT AND FILL LIMITS
- SIDEWALK — SIDEWALK
- COLORED CONCRETE
- CURB AND GUTTER
- EDGE OF SHOULDER

BLOCK 6

LOT	LANDOWNER	DESCRIPTION
Lot 2	American Legion Post 176	Lot 2 in Block 6 of the Original Town of Davis, except that portion within Legion Tract 1
Lot 3	Grabow, Inc.	Lot 3 in Block 6 of the Original Town of Davis
Lots 4 - 7	Karla Romereim	Lots 4 through 7 in Block 6 of the Original Town of Davis

BLOCK 11

LOT	LANDOWNER	DESCRIPTION
Lots 8 - 10	Alice Kvigne & David Bobzien	Lots 8, 9 and 10 in Block 11 of the Original Town of Davis
Lots 5 - 7	Justin Bret Unruh	Lots 5, 6 and 7 in Block 11 of the Original Town of Davis
Lots 1 - 3	Tesa LynnTaylor	Lots 1, 2, 3 and 4 in Block 11 of the Original Town of Davis

BLOCK 7

LOT	LANDOWNER	DESCRIPTION
Lots 10 & 11	Alice Brown & Aaron Skonhovd	Lots 10 and 11 in Block 7 of the Original Town of Davis
Lots 12 & 13	Alice Brown	Lots 12 and 13 in Block7 of the Original Town of Davis
Lots 14 - 17	Darwin B. Wiebesiek	Lots 14, 15, 16 and 17 in Block 7 of the Original Town of Davis
Lots 18 - 22	Lawrence M. Magdovitz, II Trust	Lots 18, 19, 20, 21 and 22 in Block 7 of the Original Town of Davis
Lots 23 - 24	Michael A. Waldner & Cindy M. Waldner	Lots 23 and 24 in Block 7 of the Original Town of Davis
Lots 1 - 3	Garrett Knock	Lot 25 and the South 70 feet of Lots 26 and 27 in Block 7 of the Original Town of Davis

BLOCK 10

LOT	LANDOWNER	DESCRIPTION
Lots 15 - 18	Alice Brown	Lots 15, 16, 17 and 18 in Block 10 of the Original Town of Davis
Lots 10 - 14	Justin Bret Unruh	Lots 10, 11, 12, 13 and 14 in Block 10 of the Original Town of Davis
Lots 6 - 9	Davis Volunteer Fire Department	Lots 6, 7, 8 and 9 in Block 10 of the Original Town of Davis
Lots 3 - 5	Marjorie Jorgensen	Lots 3, 4 and 5 in Block 10 of the Original Town of Davis
Lots 1 & 2	Marjorie Anna Jorgensen Living Trust	Lots 1 and 2 in Block 10 of the Original Town of Davis