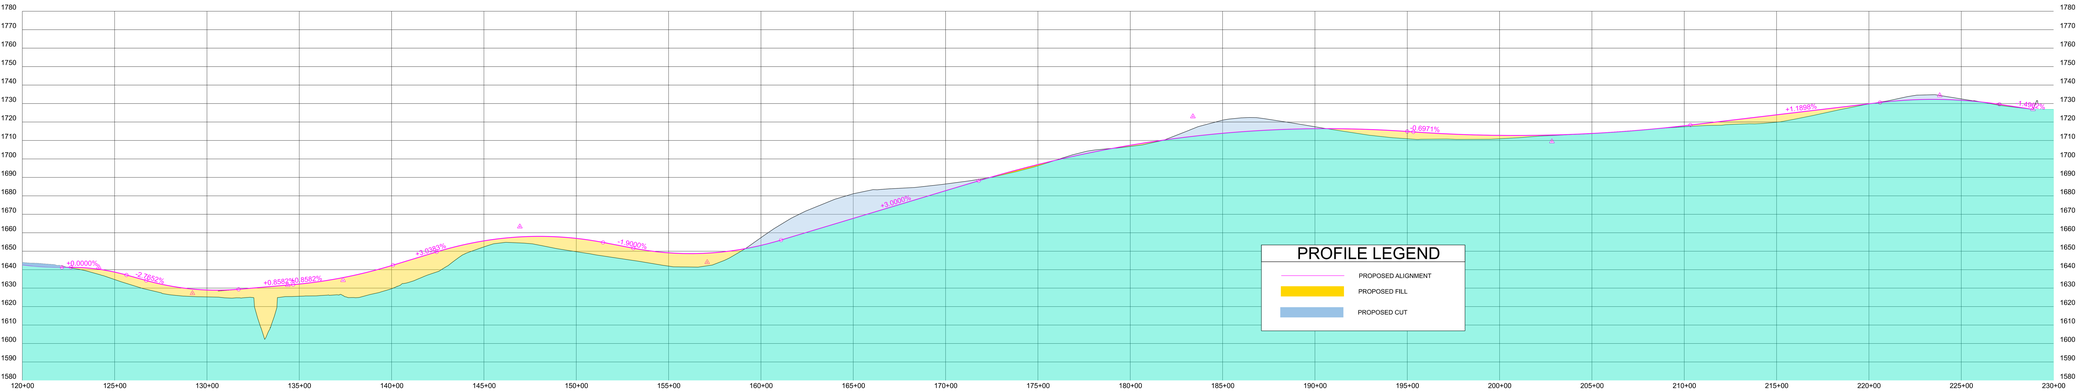
PROFILE LEGEND
PROPOSED ALIGNMENT
PROPOSED FILL
PROPOSED CUT
+0.0000%
-2.7852%
+0.8582%
+2.6382%
+1.9300%
+3.0000%
-0.6971%
+1.1898%
+1.4300%

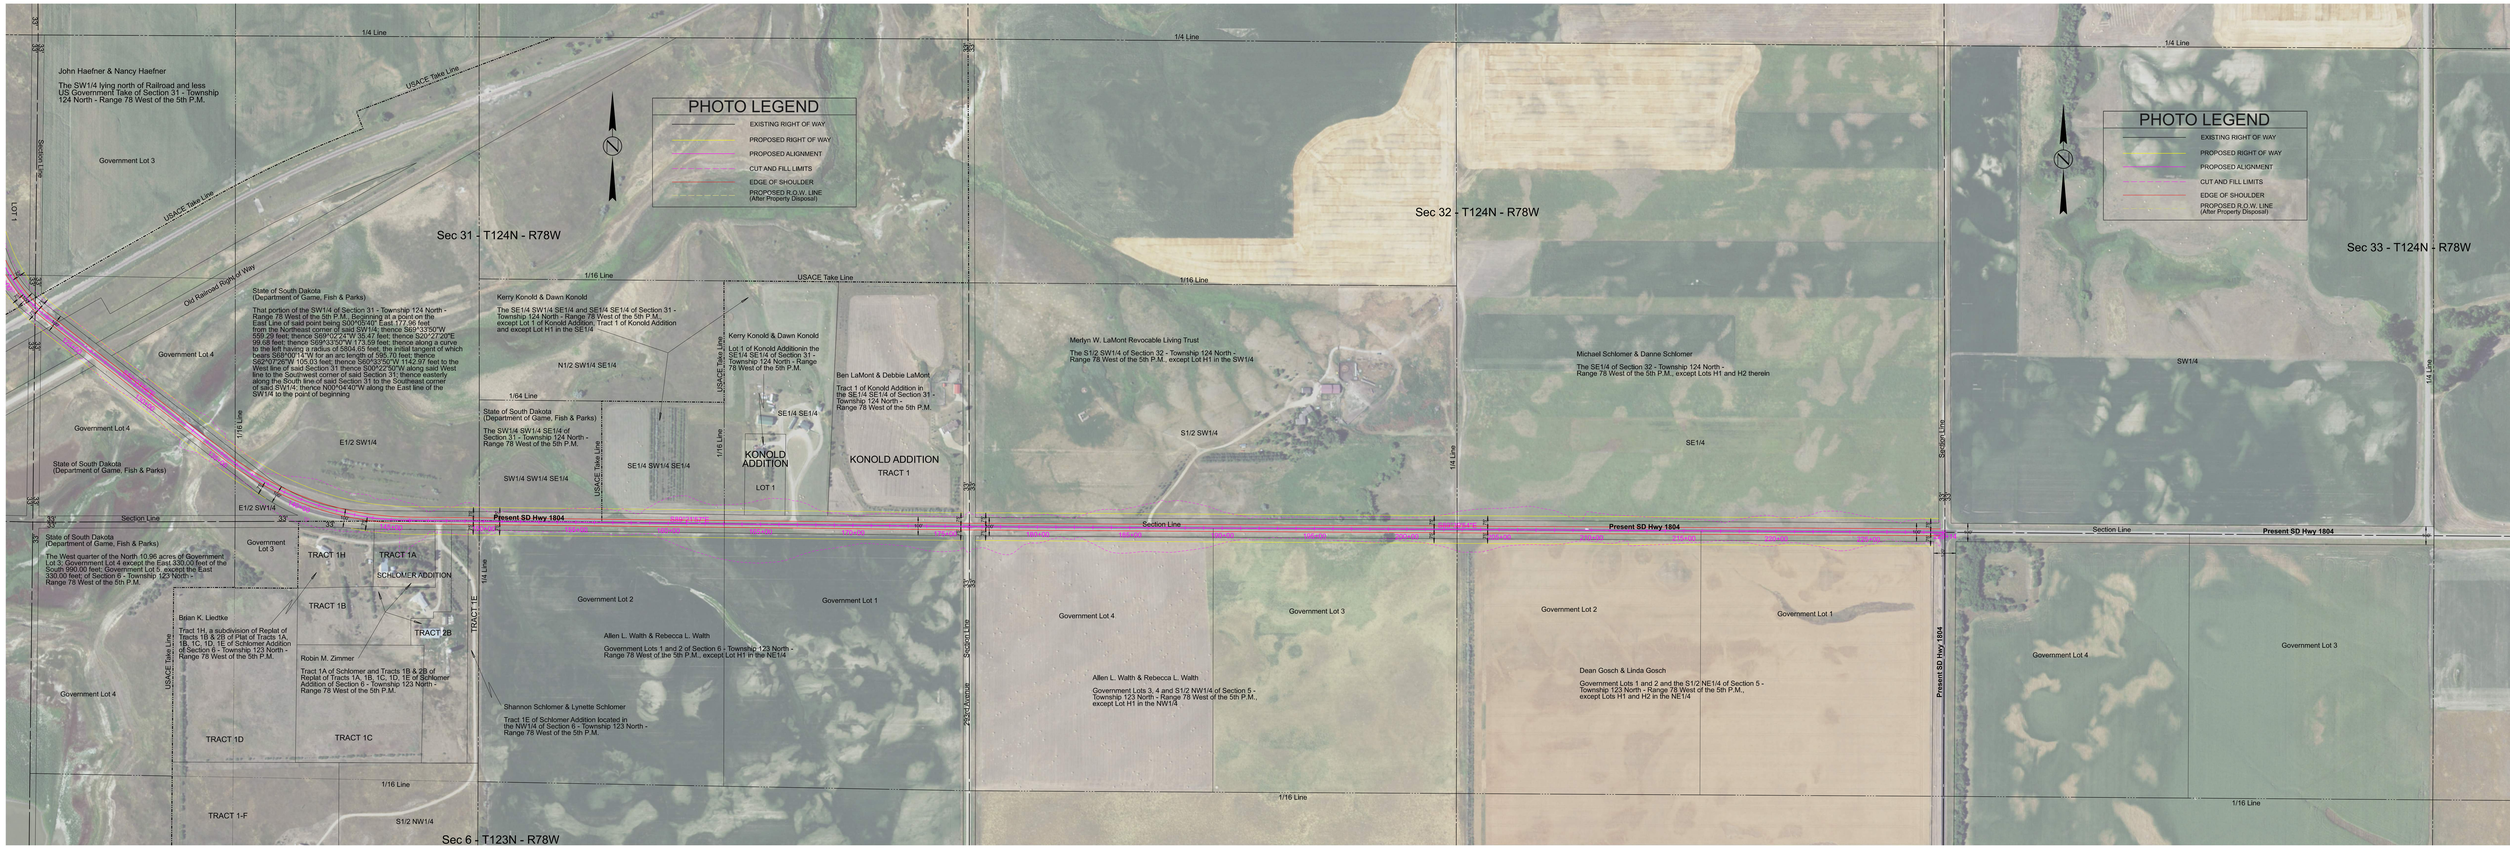
PHOTO LEGEND
EXISTING RIGHT OF WAY
PROPOSED RIGHT OF WAY
PROPOSED ALIGNMENT
CUT AND FILL LIMITS
EDGE OF SHOULDER
PROPOSED R.O.W. LINE (After Property Disposal)
Sec 31 - T124N - R78W
Sec 32 - T124N - R78W
Sec 33 - T124N - R78W
Sec 6 - T123N - R78W
John Haefner & Nancy Haefner
The SW1/4 lying north of Railroad and less US Government Take of Section 31 - Township 124 North - Range 78 West of the 5th P.M.
Government Lot 3
Government Lot 4
Government Lot 1
Government Lot 2
USACE Take Line
Old Railroad Right-of-Way
1/4 Line
1/16 Line
Section Line
Present SD Hwy 1804
State of South Dakota (Department of Game, Fish & Parks)
That portion of the SW1/4 of Section 31 - Township 124 North - Range 78 West of the 5th P.M., Beginning at a point on the East Line of said point being S00°05'04"E East 177.96 feet from the Northeast corner of said SW1/4; thence S69°13'50"W 559.29 feet; thence S69°02'24"W 35.47 feet; thence S20°27'20"E 99.68 feet; thence S59°33'50"W 173.59 feet; thence along a curve to the left having a radius of 5804.65 feet, the initial tangent of which bears S68°00'14"W for an arc length of 595.70 feet; thence S62°07'26"W 105.03 feet; thence S60°33'50"W 1142.97 feet to the West line of said Section 31 thence S00°22'50"W along said West line to the Southwest corner of said Section 31; thence easterly along the South line of said Section 31 to the Southeast corner of said SW1/4; thence N00°04'40"W along the East line of the SW1/4 to the point of beginning
Kerry Konold & Dawn Konold
The SE1/4 SW1/4 SE1/4 and SE1/4 SE1/4 of Section 31 - Township 124 North - Range 78 West of the 5th P.M., except Lot 1 of Konold Addition, Tract 1 of Konold Addition and except Lot H1 in the SE1/4
Kerry Konold & Dawn Konold
Lot 1 of Konold Additionin the SE1/4 SE1/4 of Section 31 - Township 124 North - Range 78 West of the 5th P.M.
Ben LaMont & Debbie LaMont
Tract 1 of Konold Addition in the SE1/4 SE1/4 of Section 31 - Township 124 North - Range 78 West of the 5th P.M.
N1/2 SW1/4 SE1/4
SE1/4 SE1/4
SW1/4 SW1/4 SE1/4
KONOLD ADDITION
LOT 1
KONOLD ADDITION
TRACT 1
E1/2 SW1/4
Merlyn W. LaMont Revocable Living Trust
The S1/2 SW1/4 of Section 32 - Township 124 North - Range 78 West of the 5th P.M., except Lot H1 in the SW1/4
S1/2 SW1/4
Michael Schlomer & Danne Schlomer
The SE1/4 of Section 32 - Township 124 North - Range 78 West of the 5th P.M., except Lots H1 and H2 therein
SE1/4
SW1/4
State of South Dakota (Department of Game, Fish & Parks)
The SW1/4 SW1/4 SE1/4 of Section 31 - Township 124 North - Range 78 West of the 5th P.M.
State of South Dakota (Department of Game, Fish & Parks)
The West quarter of the North 10.96 acres of Government Lot 5; Government Lot 4 except the East 330.00 feet of the South 990.00 feet; Government Lot 5, except the East 330.00 feet; of Section 6 - Township 123 North - Range 78 West of the 5th P.M.
TRACT 1H
TRACT 1A
SCHLOMER ADDITION
TRACT 1B
TRACT 2B
TRACT 1E
TRACT 1D
TRACT 1C
TRACT 1-F
Brian K. Liedtke
Tract 1H, a subdivision of Replat of Tracts 1B & 2B of Plat of Tracts 1A, 1B, 1C, 1D, 1E of Schlomer Addition of Section 6 - Township 123 North - Range 78 West of the 5th P.M.
Robin M. Zimmer
Tract 1A of Schlomer and Tracts 1B & 2B of Replat of Tracts 1A, 1B, 1C, 1D, 1E of Schlomer Addition of Section 6 - Township 123 North - Range 78 West of the 5th P.M.
Shannon Schlomer & Lynette Schlomer
Tract 1E of Schlomer Addition located in the NW1/4 of Section 6 - Township 123 North - Range 78 West of the 5th P.M.
Allen L. Walth & Rebecca L. Walth
Government Lots 1 and 2 of Section 6 - Township 123 North - Range 78 West of the 5th P.M., except Lot H1 in the NE1/4
Allen L. Walth & Rebecca L. Walth
Government Lots 3, 4 and S1/2 NW1/4 of Section 5 - Township 123 North - Range 78 West of the 5th P.M., except Lot H1 in the NW1/4
Dean Gosch & Linda Gosch
Government Lots 1 and 2 and the S1/2 NE1/4 of Section 5 - Township 123 North - Range 78 West of the 5th P.M., except Lots H1 and H2 in the NE1/4
S1/2 NW1/4
242nd Avenue
Present SD Hwy 1804